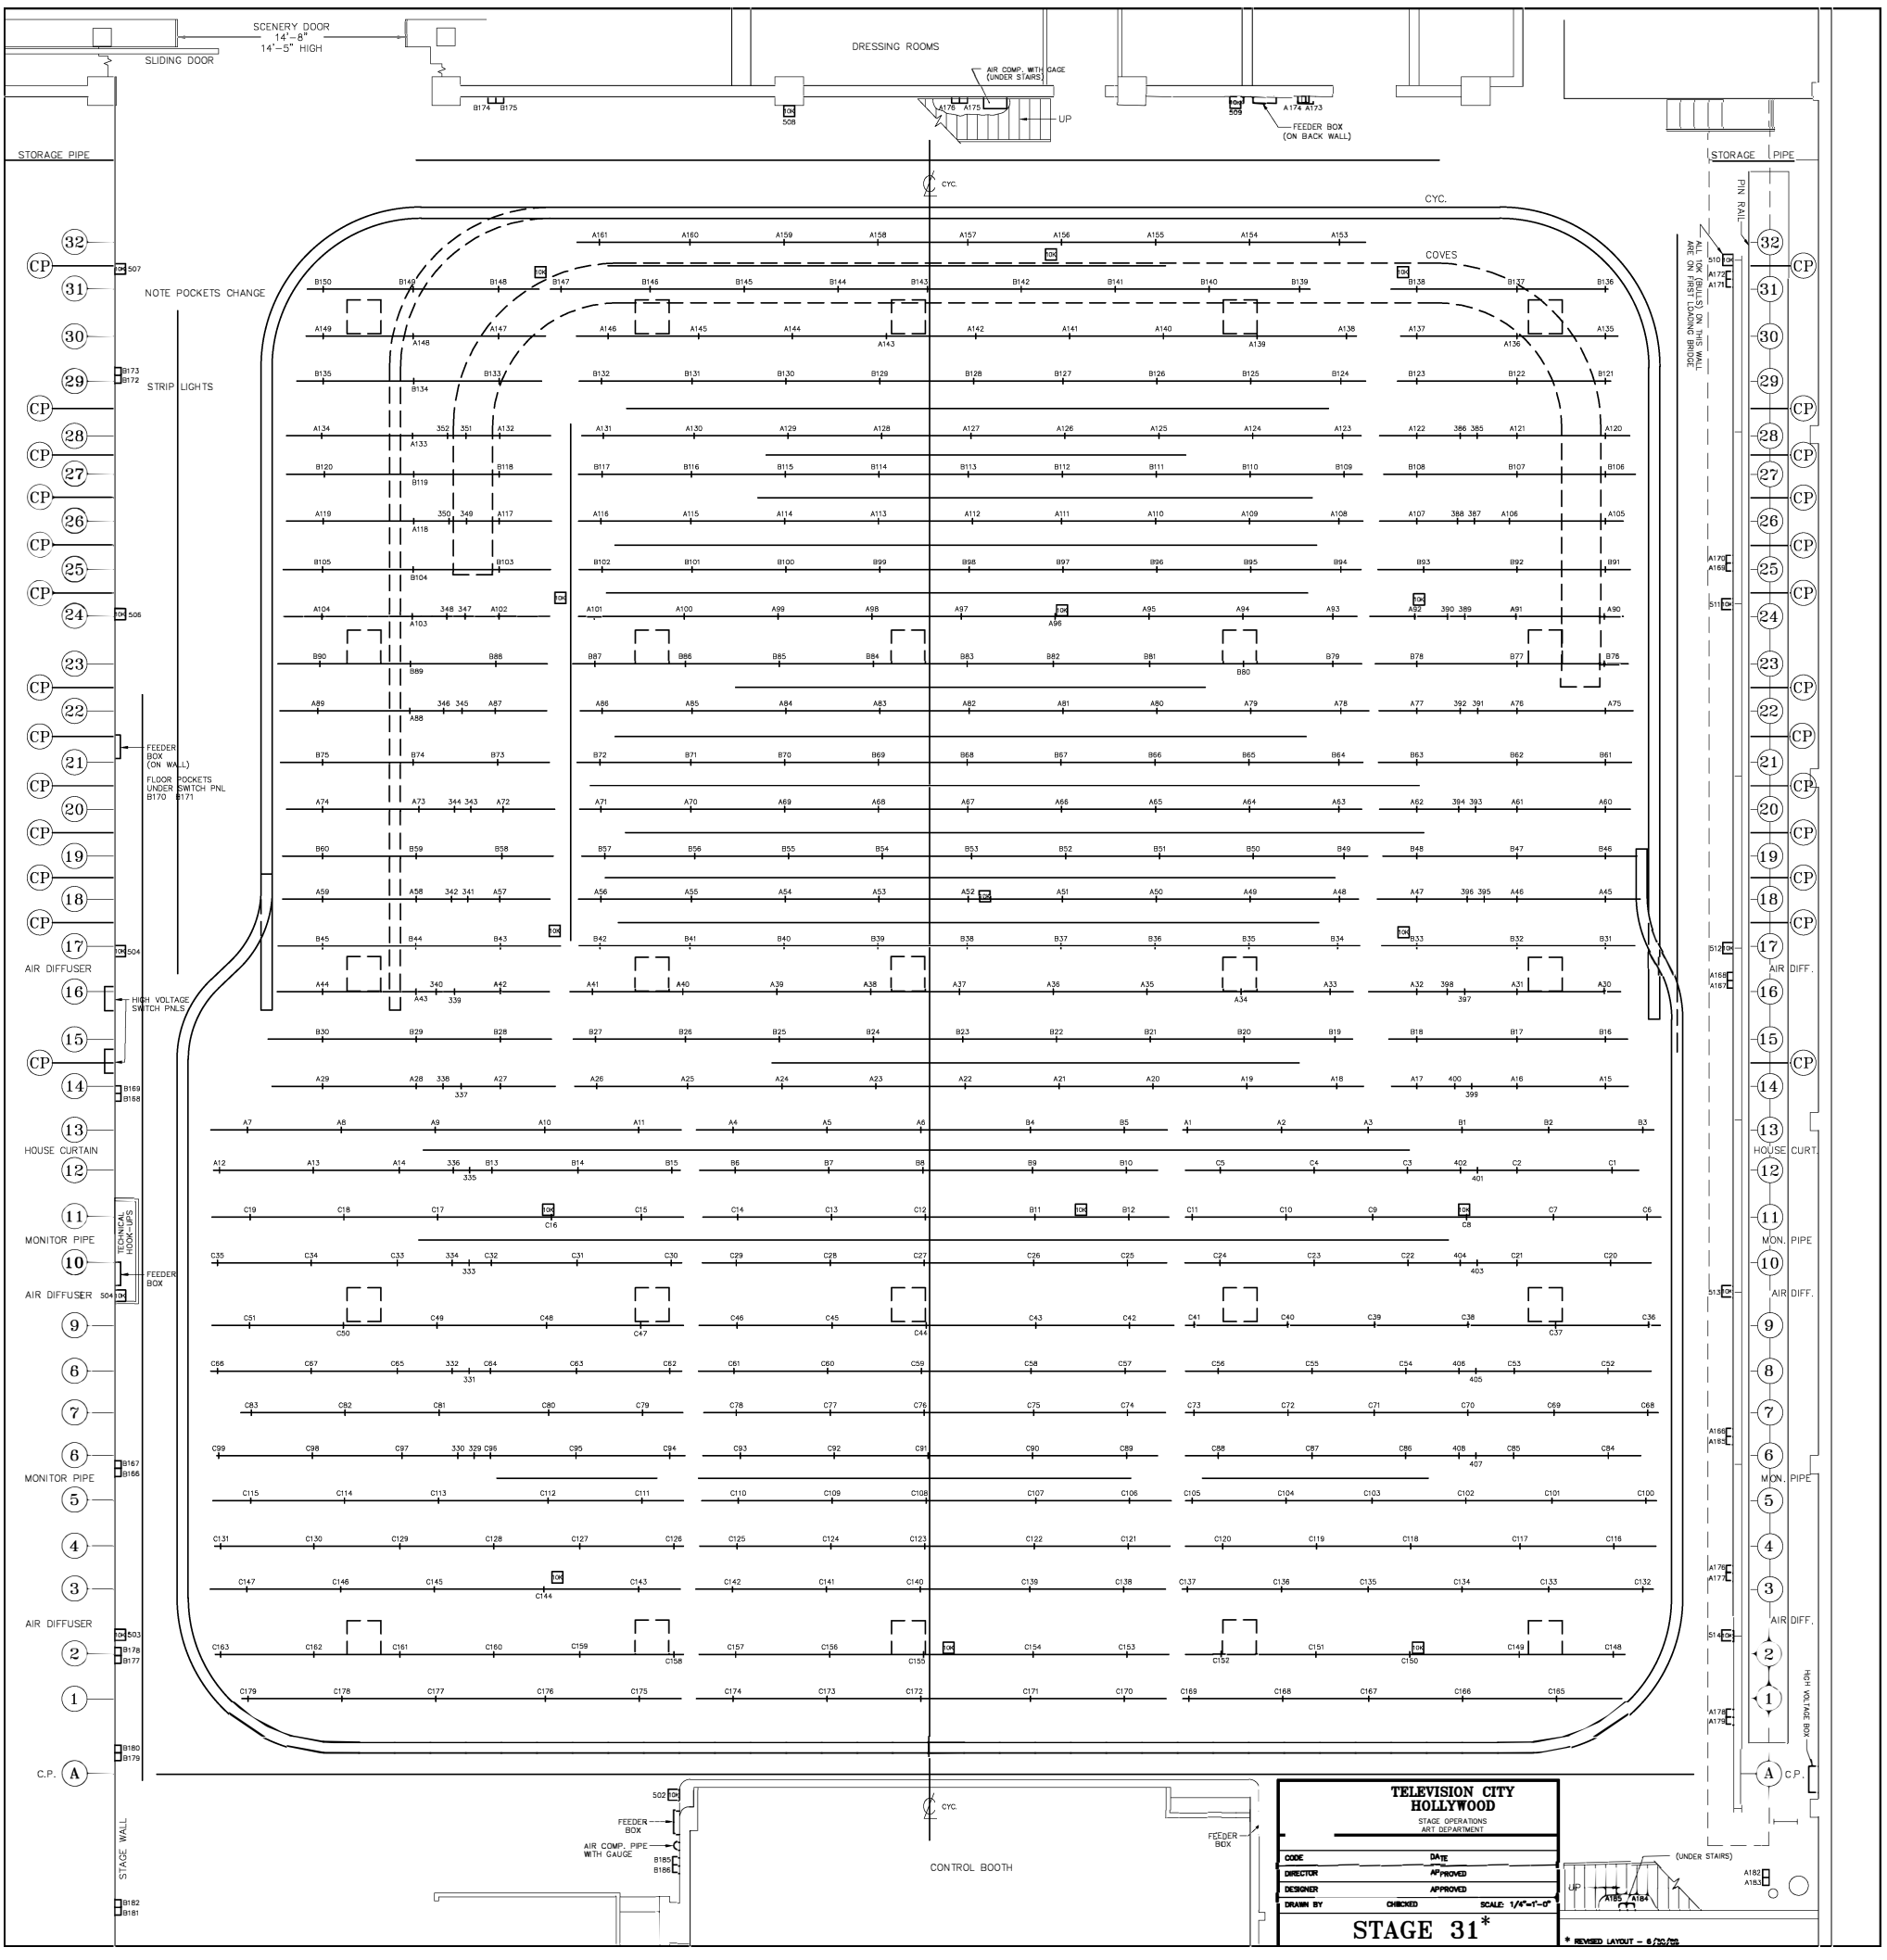
SCENERY DOOR
14'-8"
14'-5" HIGH
SLIDING DOOR
DRESSING ROOMS
AIR COMP. WITH CAGE (UNDER STAIRS)
UP
FEEDER BOX (ON BACK WALL)
STORAGE PIPE
CYC.
COVES
PIN RAIL
ALL TOK (BULLS) ON THIS WALL ARE ON FIRST LOADING BRIDGE
NOTE POCKETS CHANGE
STRIP LIGHTS
FEEDER BOX (ON WALL)
FLOOR POCKETS UNDER SWITCH PNL B170 B171
AIR DIFFUSER
HIGH VOLTAGE SWITCH PNLS
HOUSE CURTAIN
MONITOR PIPE
TECHNICAL HOOK-UPS
FEEDER BOX
STAGE WALL
C.P.
HIGH VOLTAGE BOX
CONTROL BOOTH
AIR COMP. PIPE WITH GAUGE
(UNDER STAIRS)
TELEVISION CITY
HOLLYWOOD
STAGE OPERATIONS
ART DEPARTMENT
CODE
DATE
DIRECTOR
APPROVED
DESIGNER
APPROVED
DRAWN BY
CHECKED
SCALE: 1/4"=1'-0"
STAGE 31*
* REVISED LAYOUT - 6/30/98